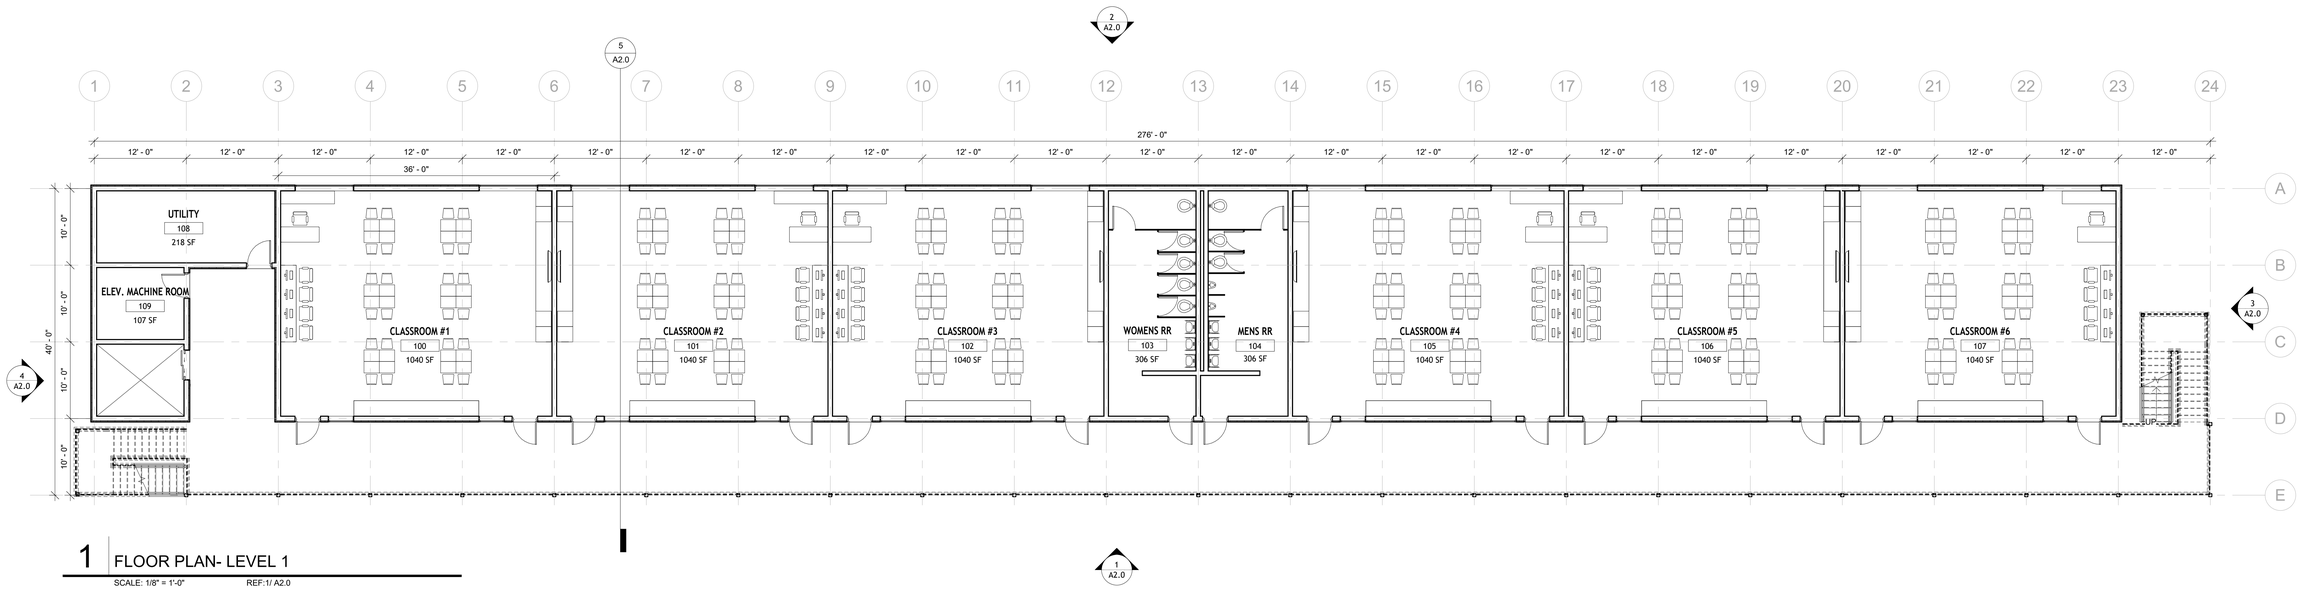

1 FLOOR PLAN- LEVEL 1

SCALE: 1/8" = 1'-0" REF:1/ A2.0

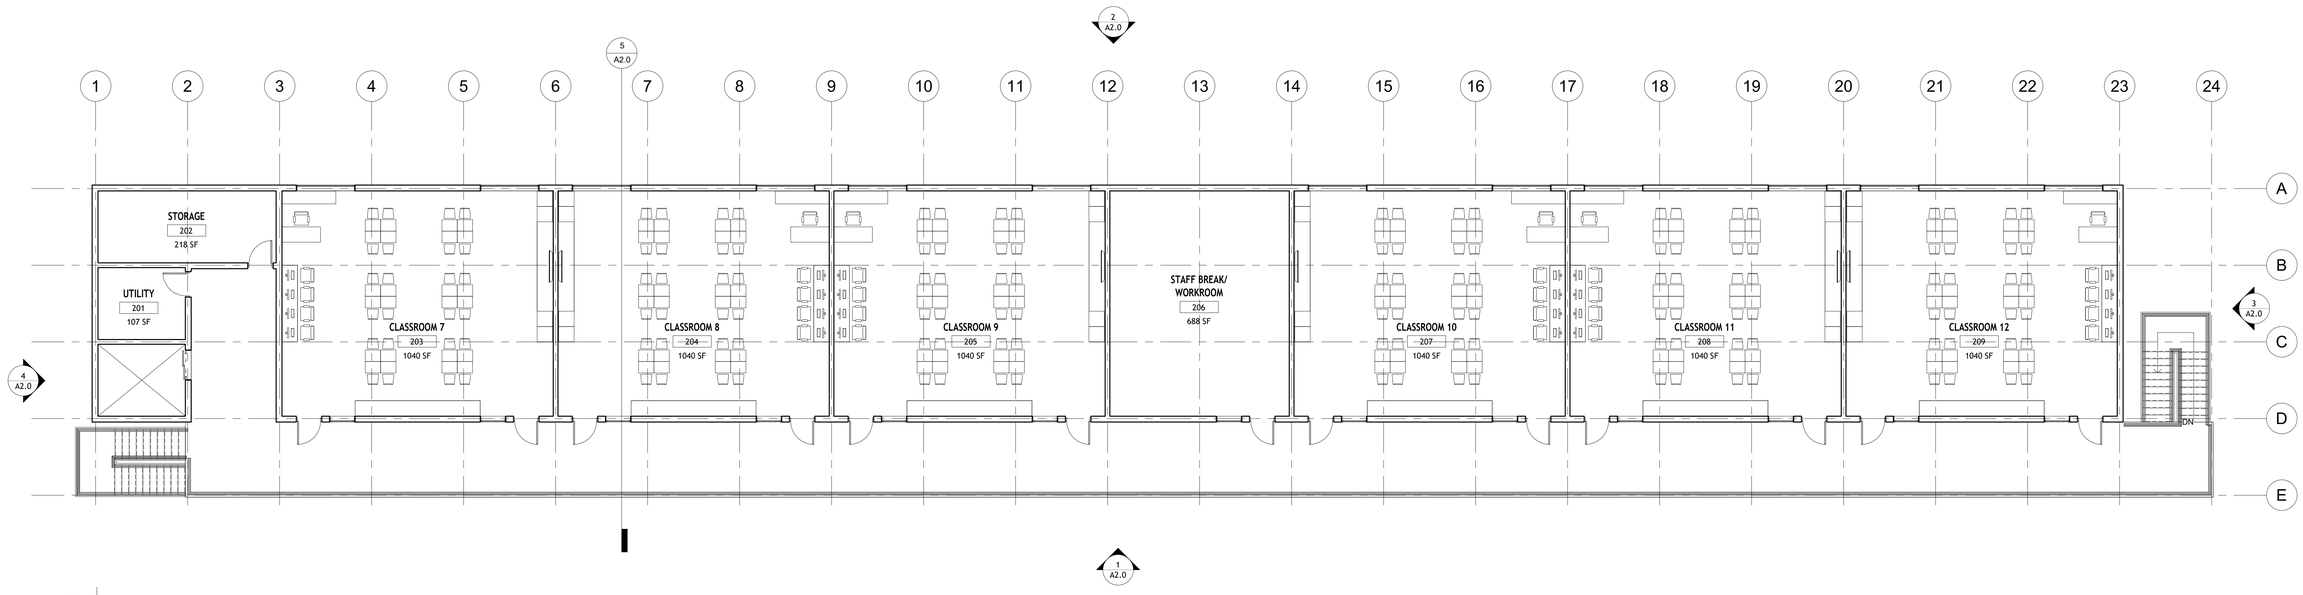

2 FLOOR PLAN- LEVEL 2

SCALE: 1/8" = 1'-0" REF:1/ A2.0

STATE APPROVAL:

FLINT

401 DEREK PLACE
ROSEVILLE, CA 95678
(916) 757- 1000

PROJECT:
HUMMINGBIRD "LILY" 2-STORY CLASSROOM BUILDING
ADDRESS

STATE APPROVAL:

REVISIONS:

JOB NO: XXXX
ISSUE: Permit
DATE: XX.XX.XXXX

FILENAME: ARCH SITE

CONCEPT A- PLANS

RESTRICTED ARCHITECTURAL DRAWINGS
The information contained in these drawings is shown on this drawings are confidential and may not be reproduced in whole or in part without the written permission of Flint Architecture. Any such reproduction shall entitle Flint Architecture to damages and injunctive relief. The architect makes no claim for accuracy of concept in perspective or of information supplied by others.

SHEET NO:

A1.0

PLOT DATE: 1/28/2026 10:28:17 AM

Autodesk Docs://2025 0000 FLINT.rvt
F:\Department Folders\A2_ARCH_Drawings\Lily\1 Working Files\Lily 2-Story\RB 2 Story Plans.rvt