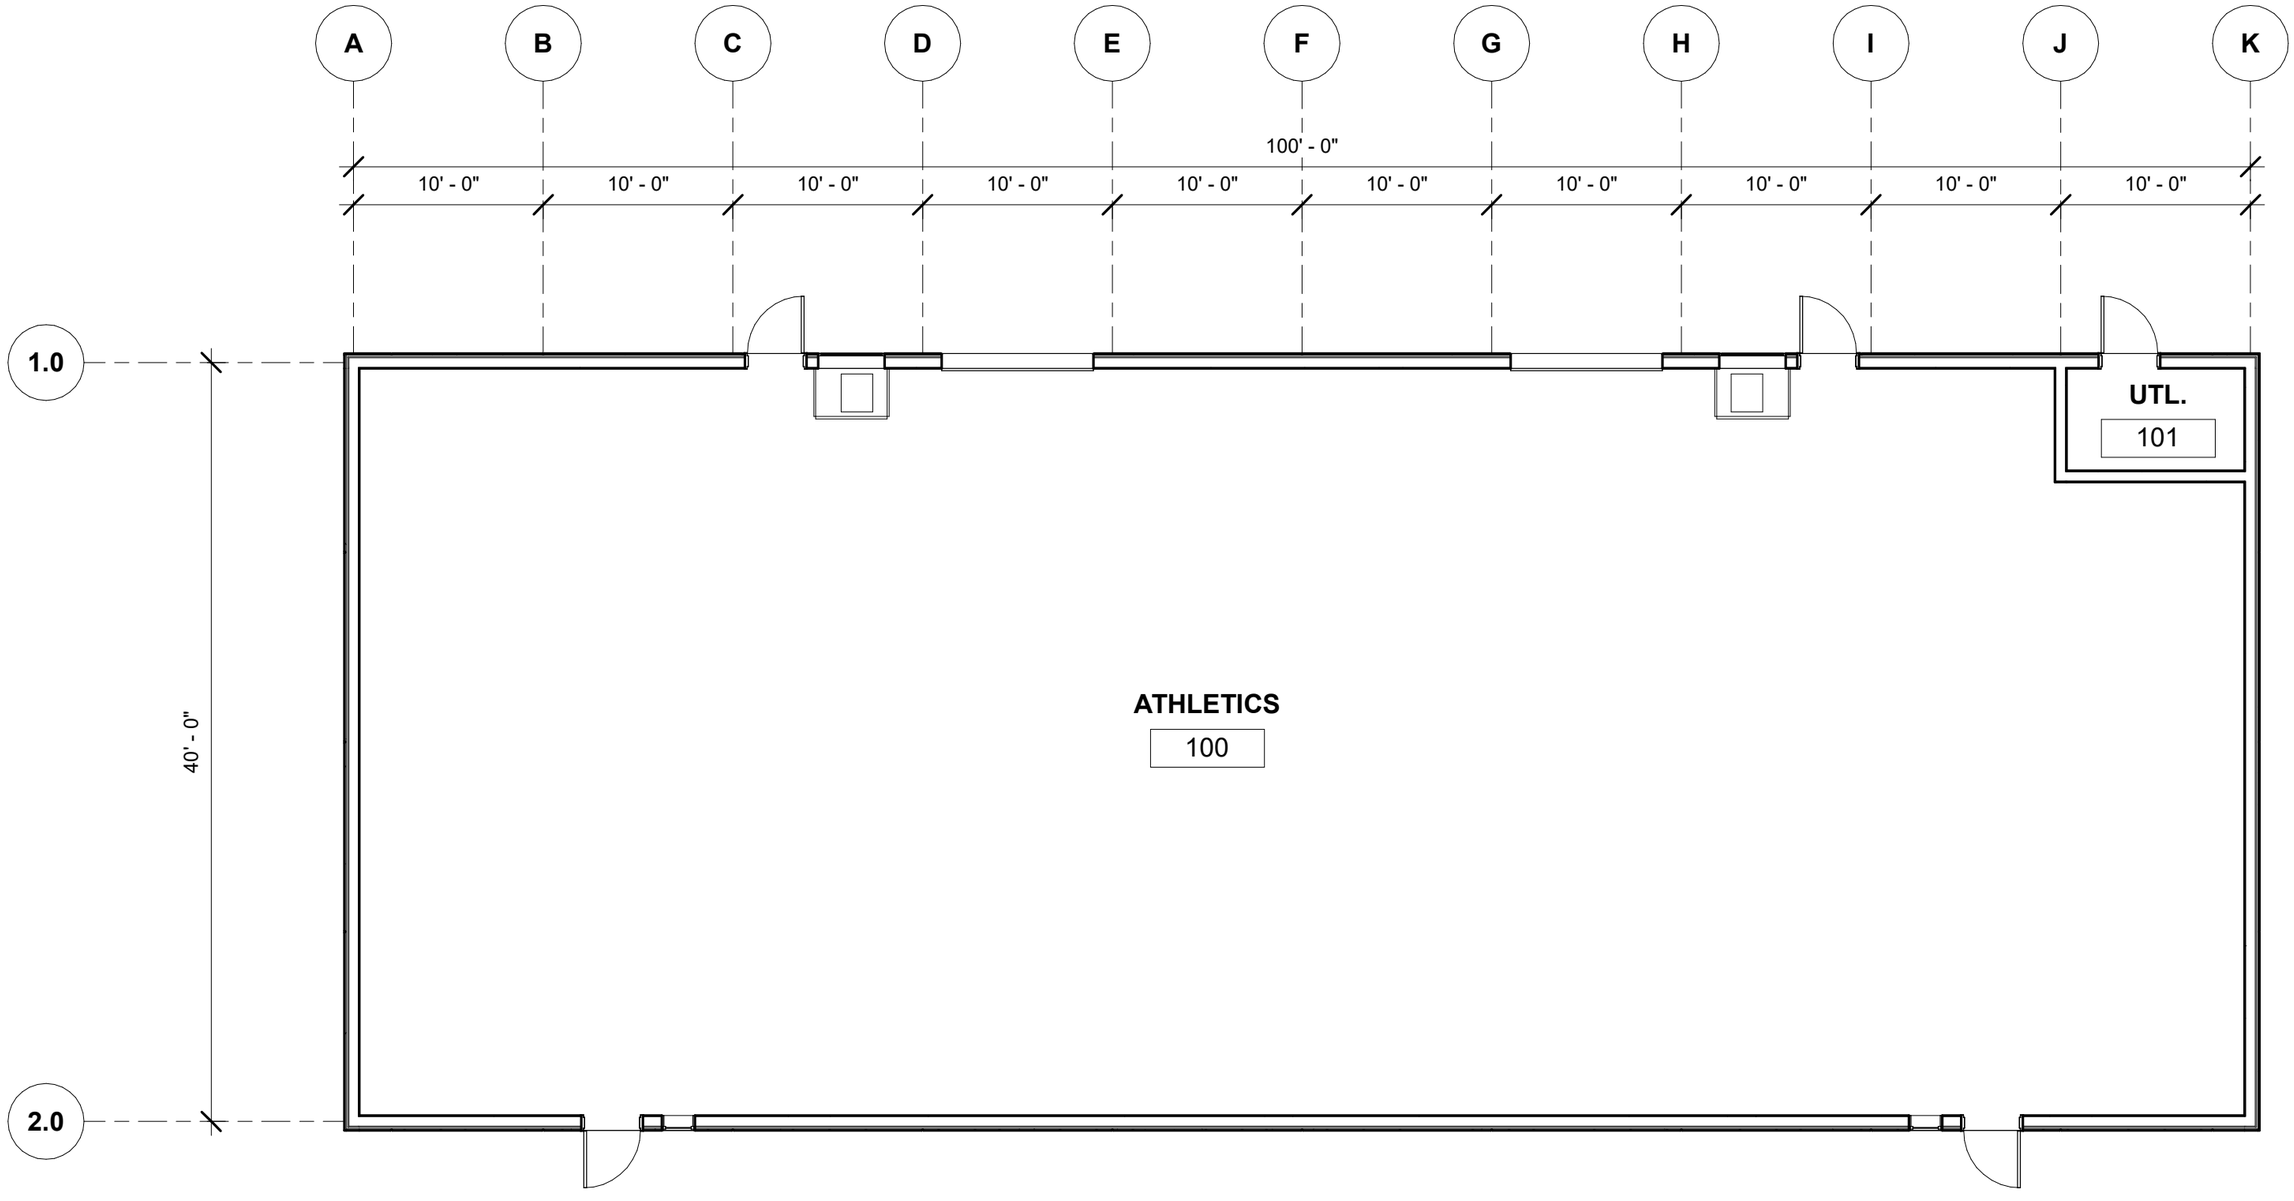

1 ATHLETICS BUILDING - FLOOR PLAN
NOT TO SCALE